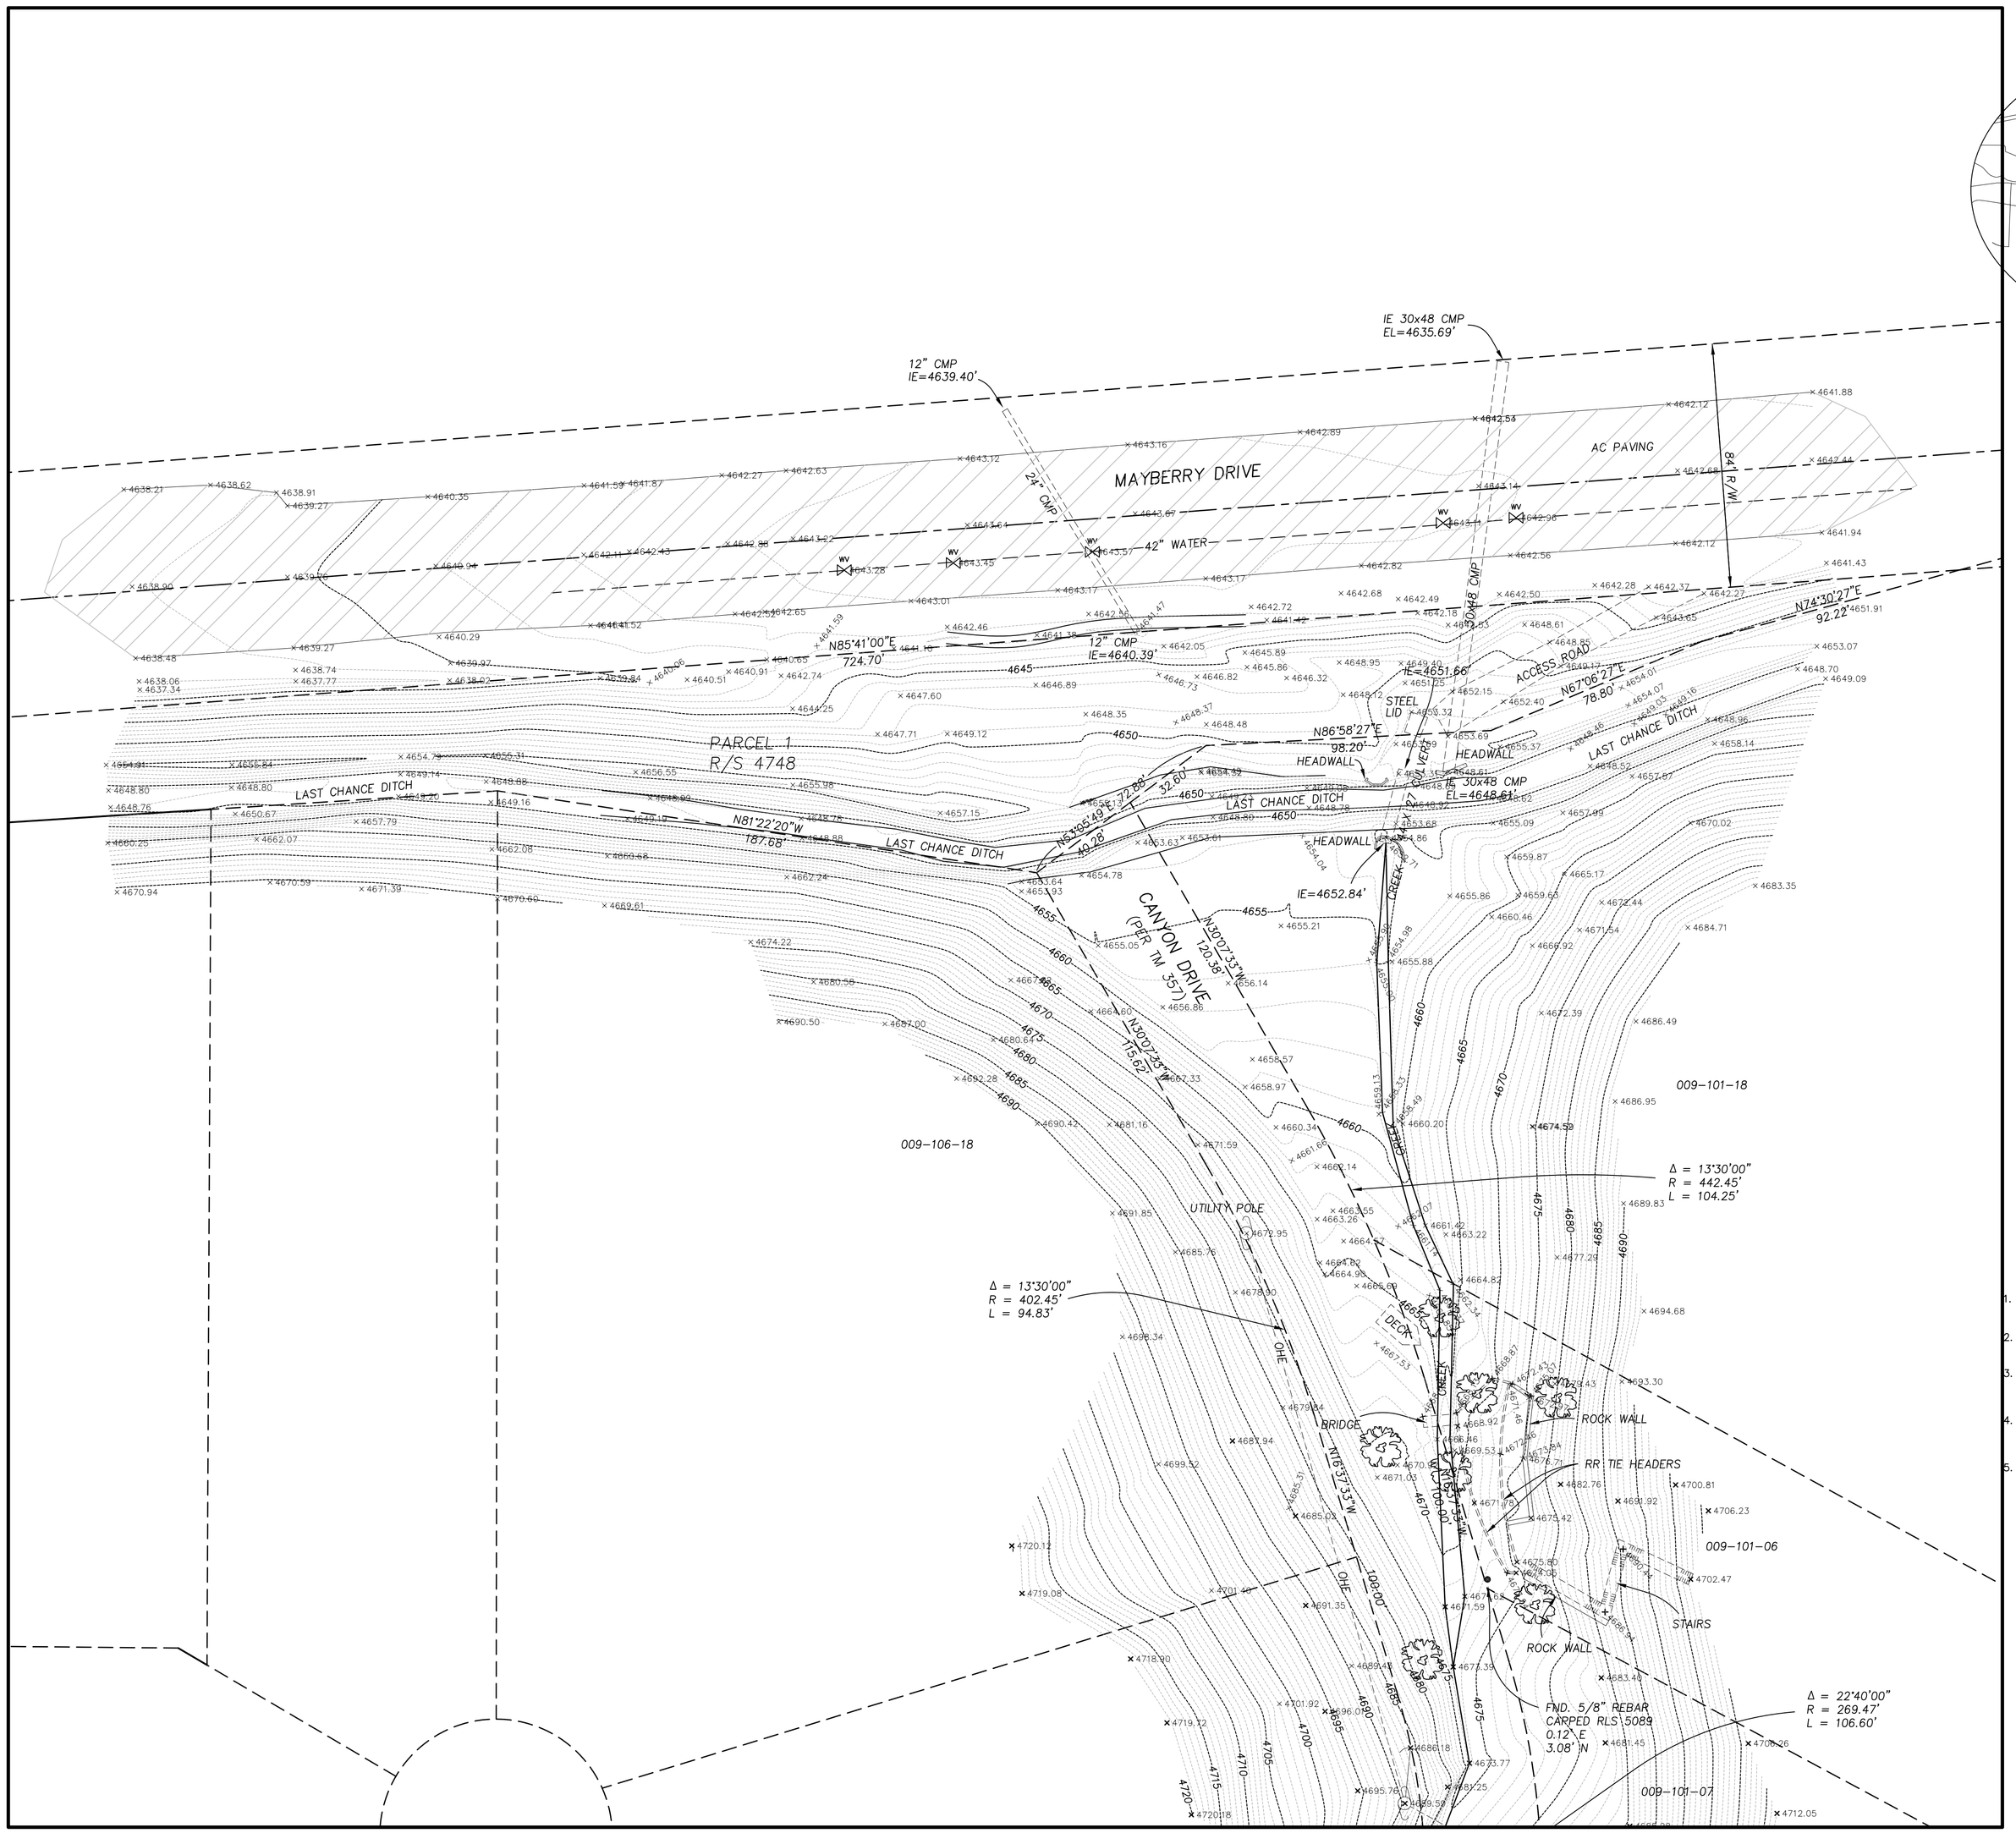

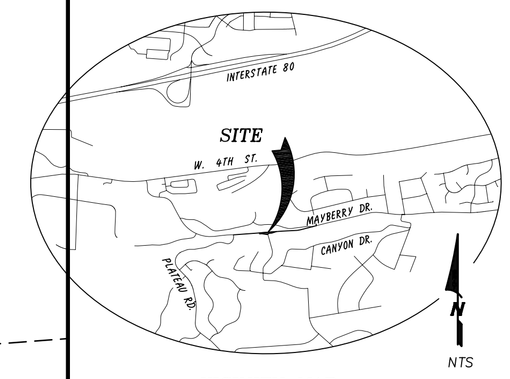

VICINITY MAP

NTS

LEGEND:

UTILITY POLE

WATER VALVE — WV

OVERHEAD ELECTRIC — OHE

AC PAVEMENT

NOTES:

1. BASIS OF BEARINGS: NEVADA STATE PLANE COORDINATE SYSTEM, WEST ZONE, NAD '83 ('94 HARN), BASED UPON WASHOE COUNTY CONTROL MONUMENTS UTILIZING A GROUND TO GRID FACTOR OF 1.000197939.
2. BASIS OF ELEVATIONS: NAVD '88, BASED UPON CITY OF RENO BENCHMARK No. 1227 ELEVATION=4624.00'
3. THE DETECTION AND IDENTIFICATION OF TOXIC WASTE SUBSTANCES REQUIRES SPECIAL TRAINING IN THE FIELD OF HAZARDOUS WASTE MANAGEMENT. GRAY & ASSOCIATES DOES NOT PROVIDE THIS SERVICE AND MAKES NO REPRESENTATION AS TO THE PRESENCE OR ABSENCE OF SUCH SUBSTANCES ON THE PROJECT SITE.
4. ALL UNDERGROUND UTILITIES SHOWN HEREON WERE TAKEN FROM SURFACE EVIDENCE AND AVAILABLE UTILITY COMPANY RECORDS. ALL UTILITIES SHOULD BE VERIFIED IN THE FIELD. GRAY & ASSOCIATES INC. ASSUMES NO RESPONSIBILITY FOR ACCURACY OR COMPLETENESS OF SUCH RECORDS.
5. THIS MAP AND THE INFORMATION SHOWN HEREON IS A COMPLETE REPRESENTATION OF SERVICES PERFORMED AND DATA COLLECTED BY GRAY & ASSOCIATES, INC. AND ITS SUBCONTRACTORS. ANY CADD DISK PROVIDED OF THIS MAP IS INTENDED TO REPRESENT ONLY THAT DATA SHOWN ON THIS MAP. GRAY & ASSOCIATES, INC. ASSUMES NO RESPONSIBILITY FOR THE ACCURACY OR CORRECTNESS OF ADDITIONAL DATA WHICH MAY BE EXTRACTED FROM THE DISK ACCOMPANYING THIS MAP. GRAY & ASSOCIATES, INC. ASSUMES NO RESPONSIBILITY FOR INFORMATION CONTAINED ON THE DISK THAT IS BASED ON INFORMATION PROVIDED BY OTHERS. INFORMATION PREPARED BY GRAY & ASSOCIATES, INC. ARE INSTRUMENTS OF SERVICE AND SHALL REMAIN THE PROPERTY OF GRAY & ASSOCIATES, INC. NO SUCH INFORMATION SHALL BE USED WITHOUT WRITTEN AUTHORIZATION FROM GRAY & ASSOCIATES, INC. THE CLIENT AGREES TO WAIVE ANY CLAIM AGAINST GRAY & ASSOCIATES, INC. AND DEFEND, INDEMNIFY, AND HOLD GRAY & ASSOCIATES, INC. HARMLESS FROM ANY CLAIM OR LIABILITY FOR INJURY OR LOSS ALLEGEDLY ARISING FROM UNAUTHORIZED RE-USE OF GRAY & ASSOCIATES, INC. INSTRUMENTS OF SERVICE.

Gray & Associates INC.
CIVIL ENGINEERS • PLANNERS • SURVEYORS
130 Vine Street Reno, Nevada 89503
(775) 329-2911 • (775) 329-6469 Fax • admin@grayassociates.net

TOPOGRAPHIC MAP
MAYBERRY CANYON PROPERTIES

POR S1/2 SEC 17, T19N, R19E,MDM

WASHOE COUNTY NEVADA

DATE	REVISIONS	BY
11-15-06	ADDED TOPO	JM

CLIENT No.: M044

JOB No.: 06052.02

DRAWN BY: LB

CHECKED BY: JAM

DATE: 10-30-06

SHEET No. 1 OF 1

File: G:\06052.02\dwg\06052-TP.dwg | Layout: 2nd TOPO | Printed: Jan 06, 2008 @ 11:45am